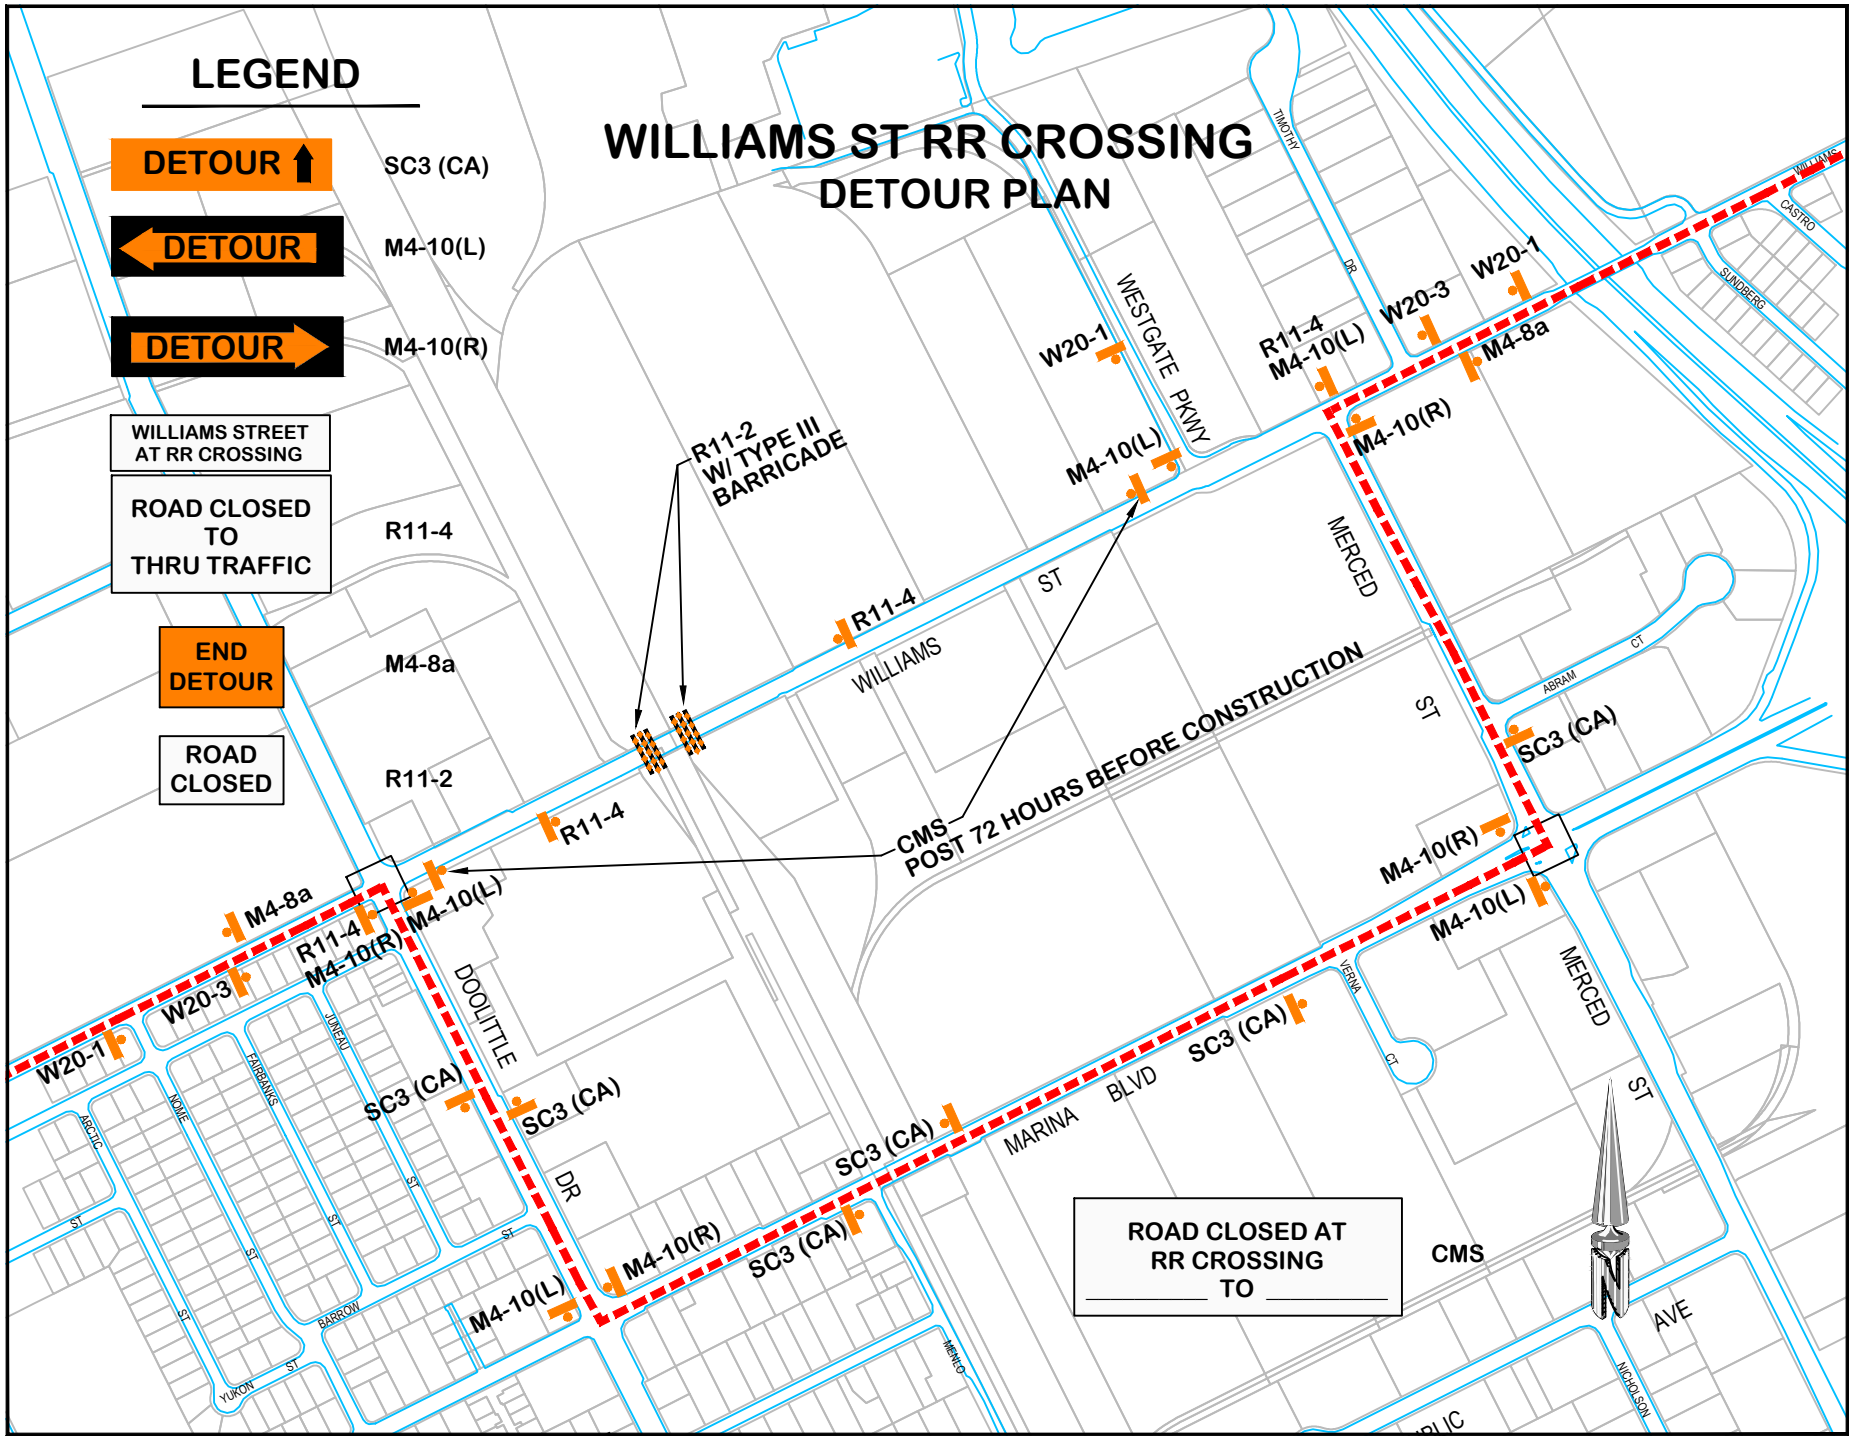

G:_Trans\Outside Agencies\UP Railroad\2012 Railroad Crossing Maintenance Project\Williams St RR Crossing 110812.dwg, 11/21/2012 9:41:05 AM, DWG To PDF.pc3